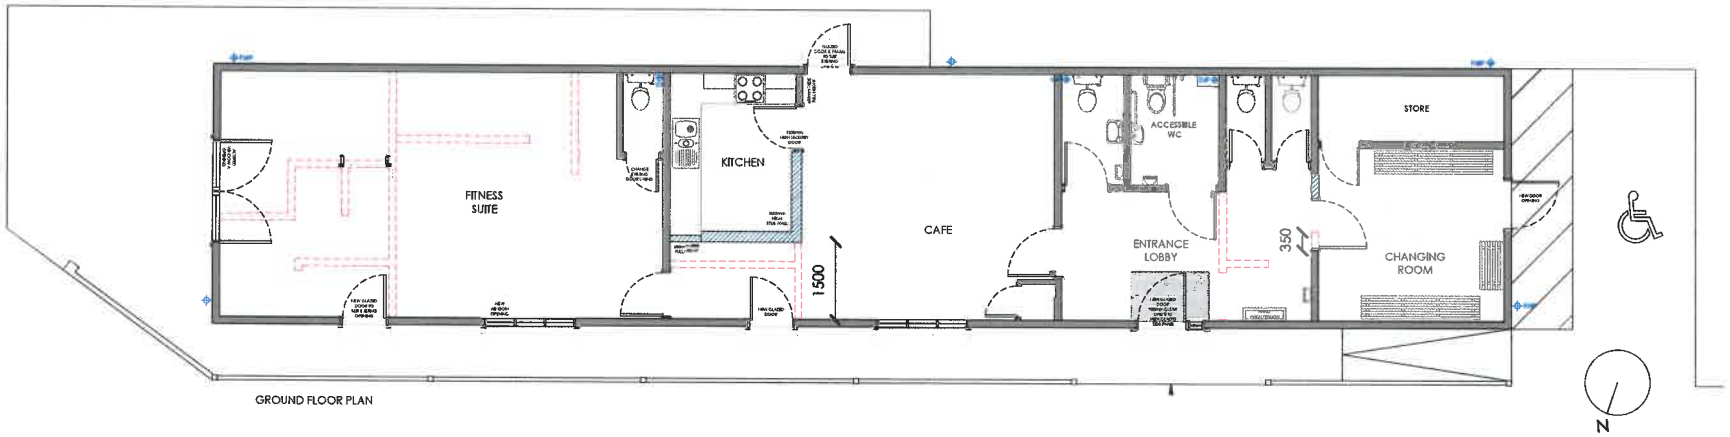

GROUND FLOOR PLAN

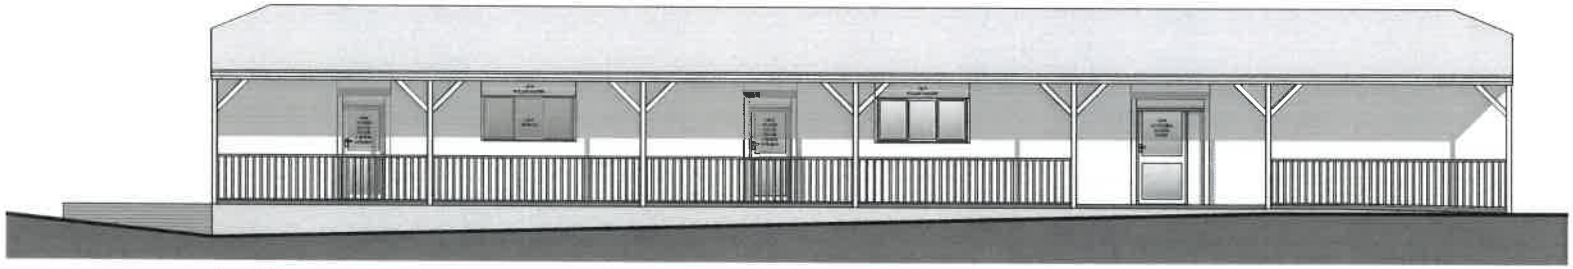

FRONT (NORTH) ELEVATION

SIDE (EAST) ELEVATION

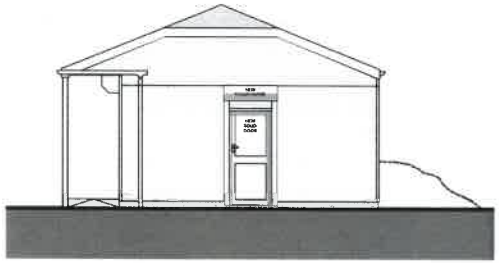

SIDE (WEST) ELEVATION

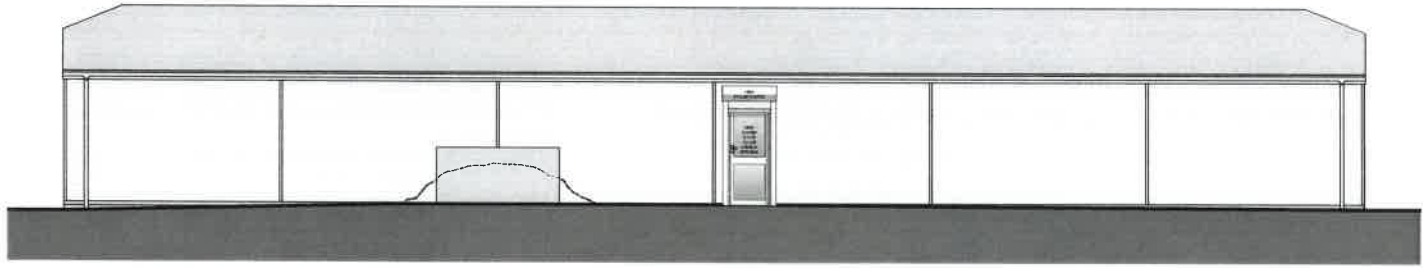

REAR (SOUTH) ELEVATION

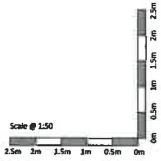

GENERAL NOTES

© Louis de Soissons Ltd.

Rev	Date	Description	By
A	04/10/22	REVISED LAYOUT	FS
B	19/12/22	REVISED LAYOUT	CC
C	03/02/23	REVISED LAYOUT	CC
D	15/08/23	CLIENT REQUESTED CHANGES	FS
E	17/08/23	CLIENT REQUESTED CHANGES	FS

DO NOT BUILD FROM THESE DRAWINGS.

KEY

EXISTING WALL

NEW WALL

TO BE DEMOLISHED

Louis de Soissons

STAGE 2

Client
KIMPTON PARISH COUNCIL

Project
KIMPTON PAVILION

Drawing Title
PROPOSED PLAN & ELEVATIONS

Drawn	Date	Checked	Scale @ A1
CC	Aug 2022		1:50
Job No	Drawing No	Revision	Note
2022-09	P-01	E	DO NOT SCALE